35B FLINDERS STREET, EDWARDSTOWN, SA, 5039









SOLD

WELL PRESENTED LOW MAINTENANCE COURTYARD HOME

Comprising
Main bedroom with ensuite, built in robes and ceiling fan
Bedrooms 2 and 3 with built in robes
Sparkling main bathroom
Laundry plus separate w.c.
Quality kitchen with stainless steel appliances, caesarstone bench top and dishwasher
Open plan living space with sliding doors and access to the low maintenance rear yard
Secure undercover parking for two cars with auto roller door and convenient access to the rear yard
Also featuring ducted reverse cycle air conditioning, down lights, ceiling fan in living space and plumbed rain water tanks
Situated in this excellent location only minutes from Castle Plaza, public transport, local schools and other amenities.
RLA 269823

3 BED | 2 BATH | 2 CAR


PRICE:
$485,000

OPEN FOR INSPECTION:
N/A



Andrew Giles
0414696936
gilesproperty@atrealty.com.au
www.atrealty.com.au
RLA: 269823

35B Flinders Street
EDWARDSTOWN

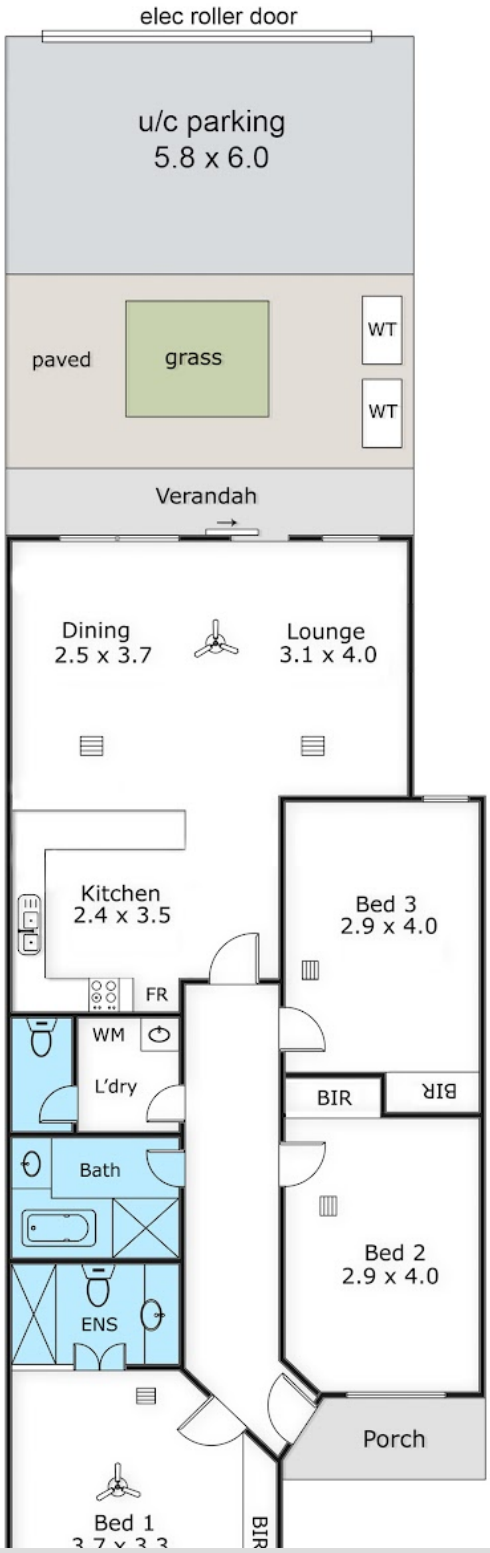

Disclaimer: Please note this floor plan is for marketing purposes and is to be used as a guide only. All dimensions are estimates only and may not be exact measurements.

This drawing is for illustration purposes only.
All measurements are approximate and details intended to be relied upon should be indepently verified.
Measured & drawn by Leading Lines Photography

Andrew Giles
0414696936
gilesproperty@atrealty.com.au
www.atrealty.com.au