
LOT 9 BENTLEY DRIVE, NOME, QLD, 4816

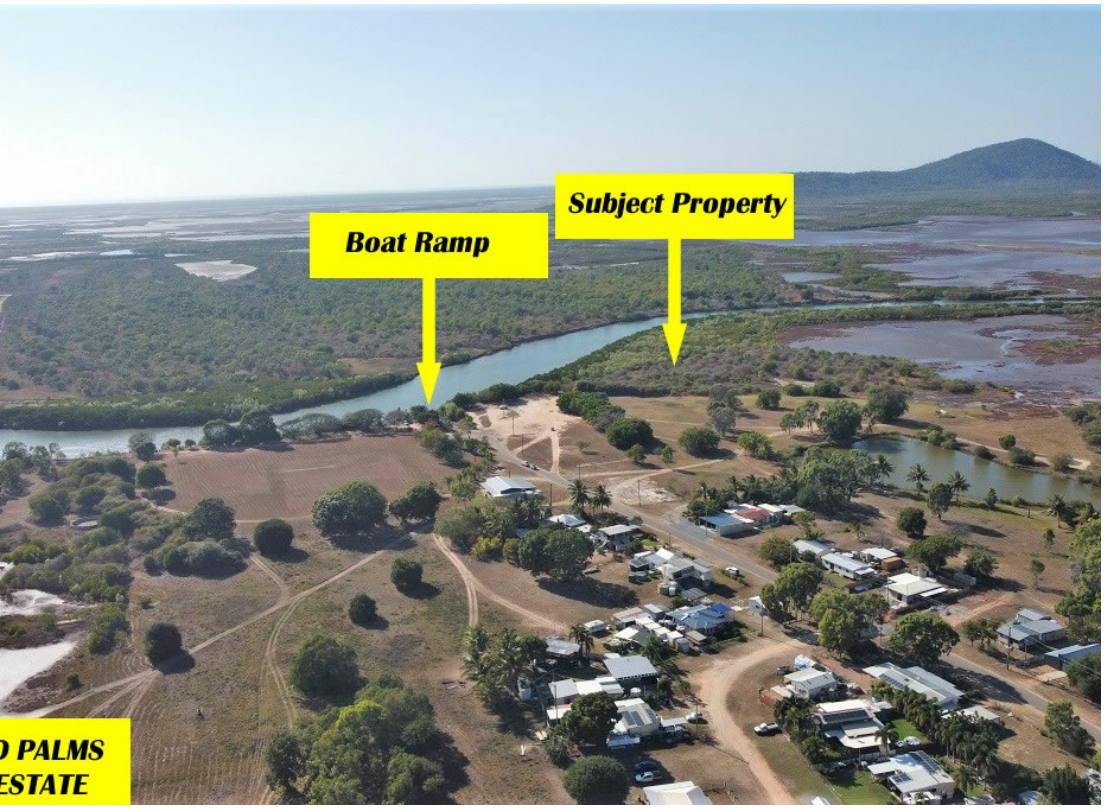







FOR SALE

UNIQUE IS THE ONLY WAY TO DESCRIBE THIS RETREAT

UNIQUE IS THE ONLY WAY TO DESCRIBE THIS RETREAT
Want to make that move to the country, or want that weekend getaway, then this could be for you.
4.35 hectares (10 acres in total) of freehold land on the bank of Alligator Creek. Nature at its best with room to move. This property adjoins Cleveland Palms Private Estate. Picturesque views over tidal lands and mountains. Enjoy the birds and wild animals in their natural habit. For the Fisherman numerous estuaries and Creeks to explore and don't forget the crab pots.
Maybe a retirement home or just build that Fishing hut. Would make a great getaway for the kids and the big kids. Have a holiday each weekend.
The Property is located approximately, 6.5k from the Alligator Creek Roadhouse, 7k to Alligator Creek Bowls Club, 10K to Elliott Springs and 20k to Townsville.
Looking for Offers over $400,000


0 BED | 0 BATH | 0 CAR

PRICE:
Offers over $400,000

OPEN FOR INSPECTION:
N/A



Ken Entriken
0419689498
kenentriken@atrealty.com.au
www.atrealty.com.au

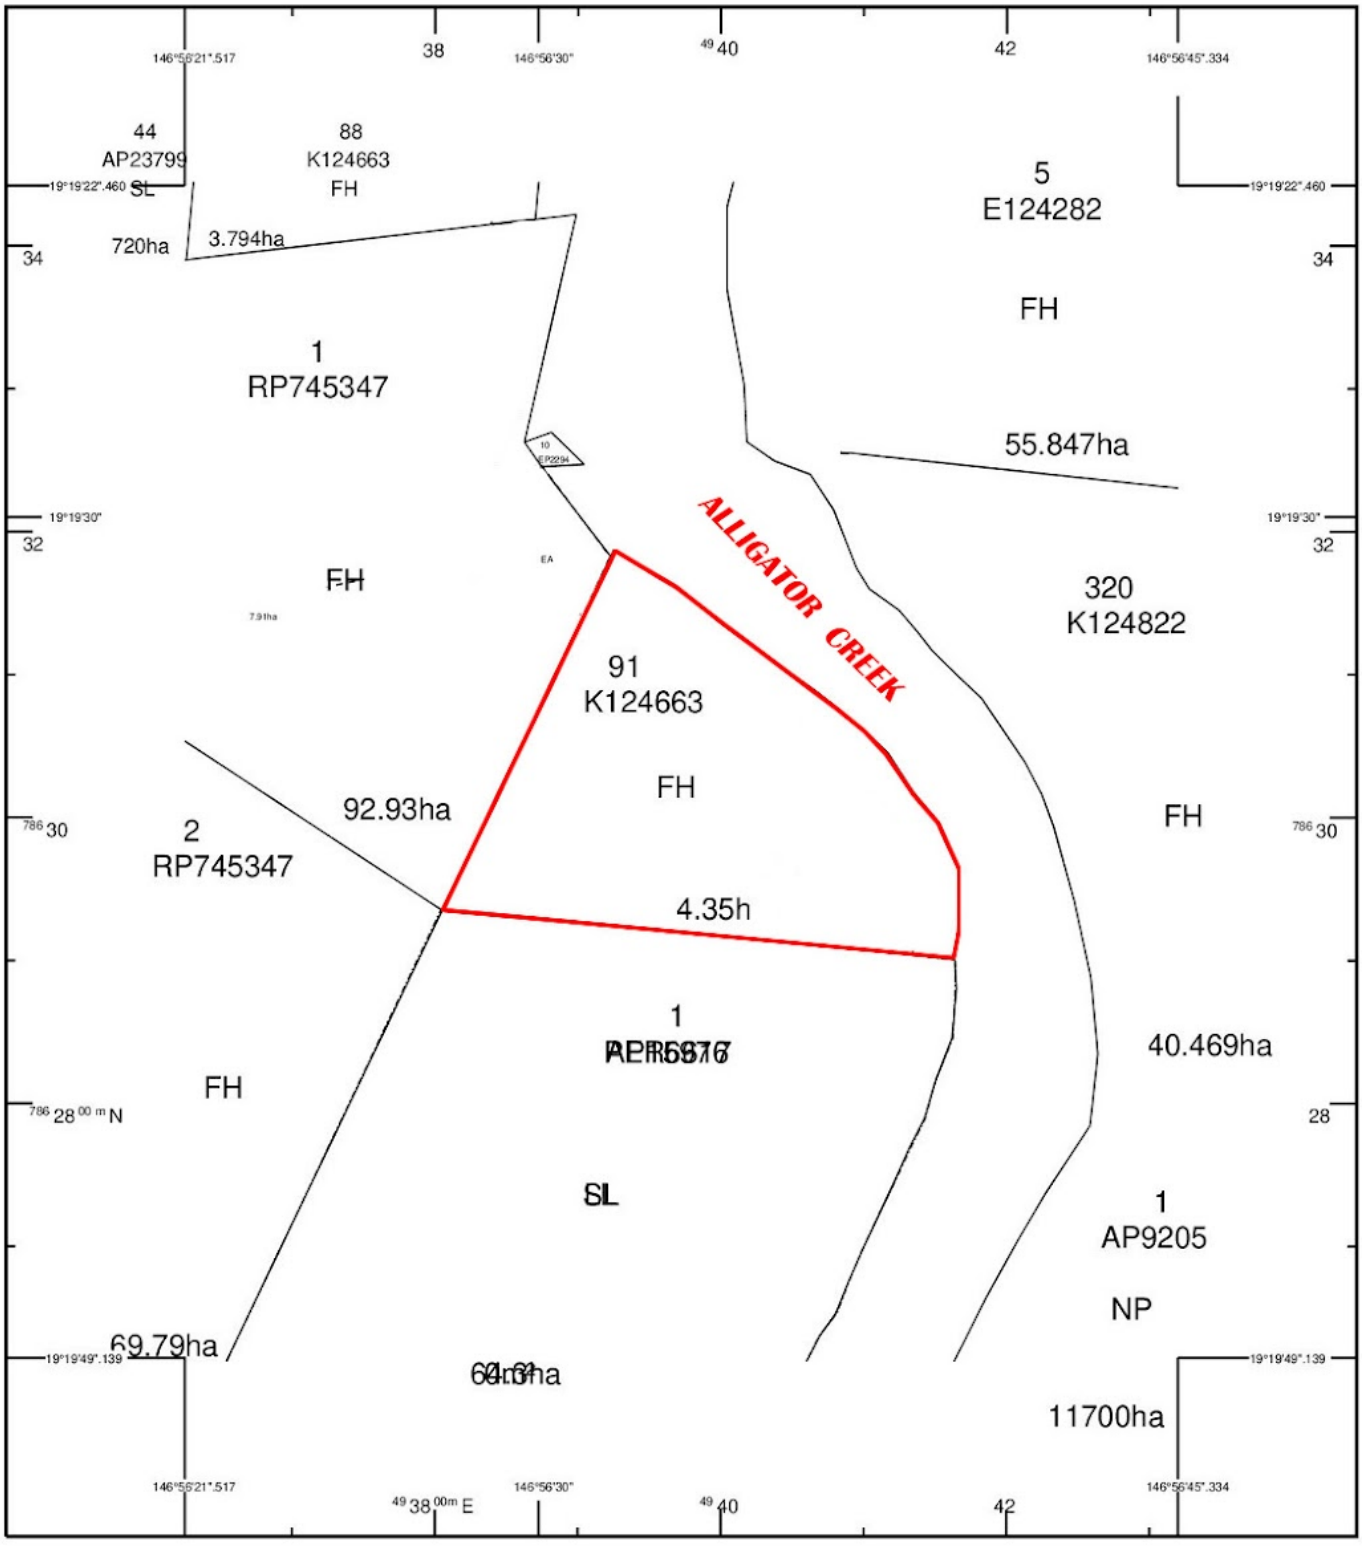

STANDARD MAP NUMBER
8259-21244

0 100 200 300 400 500 m
HORIZONTAL DATUM:GDA94 ZONE:55 SCALE 1 : 5000

SmartMap
An External Product of SmartMap Information Services
Based upon an extraction from the Digital Cadastral Data Base

MAP WINDOW POSITION & NEAREST LOCATION

SUBJECT PARCEL DESCRIPTION

DCDB
Lot/Plan 91/K124663
Area/Volume 4.35ha

CLIENT SERVICE STANDARDS

PRINTED 28/08/2023

Despite Department of Resources best efforts, RESOURCES makes no representations or warranties in relation to the Information, and, to the extent permitted by law, exclude or limit all warranties relating to correctness, accuracy, reliability, completeness or currency and all liability for any direct, indirect and consequential costs, losses, damages and expenses incurred in any way (including but not limited to that arising from negligence) in connection with any use of or reliance on the Information

For further information on SmartMap products visit https://www.qld.gov.au/housing/buying-owning-home/property-land-valuations/smartmaps

Queensland Government
(c) The State of Queensland (Department of Resources)

Disclaimer: Please note this floor plan is for marketing purposes and is to be used as a guide only. All dimensions are estimates only and may not be exact measurements.

Ken Entriken
0419689498
kenentriken@atrealty.com.au
www.atrealty.com.au